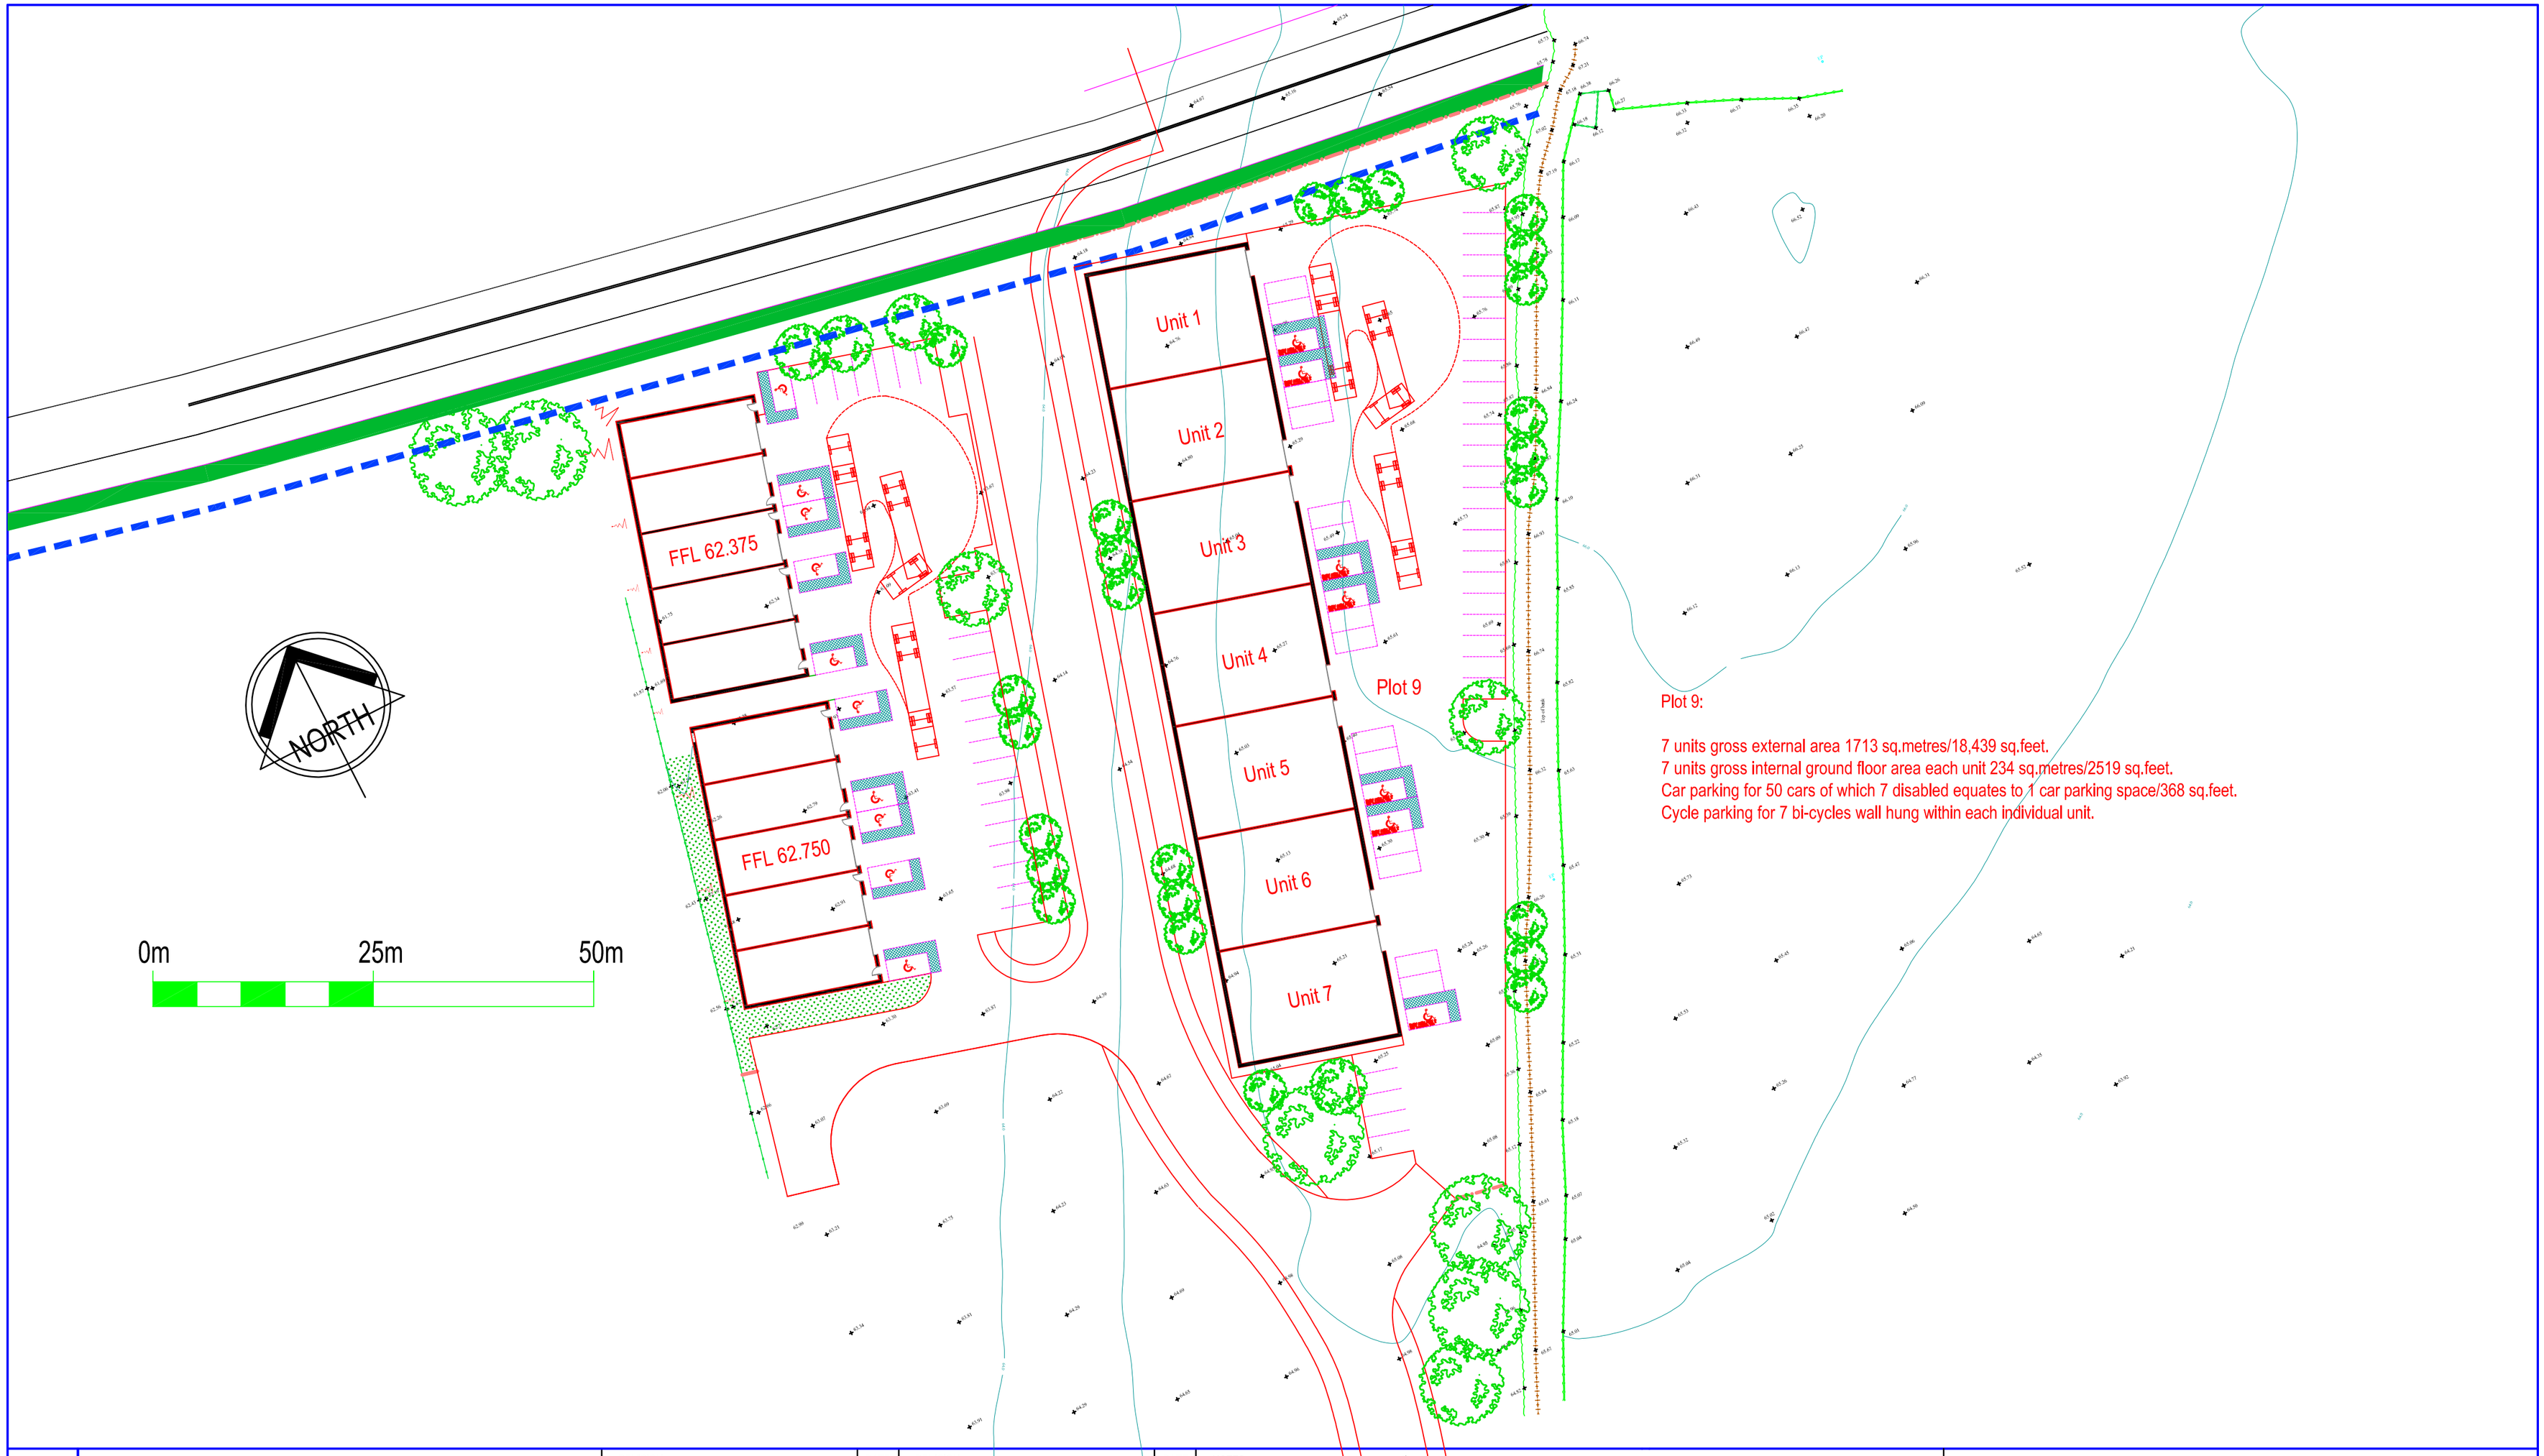

Plot 9:

7 units gross external area 1713 sq.metres/18,439 sq.feet.
7 units gross internal ground floor area each unit 234 sq.metres/2519 sq.feet.
Car parking for 50 cars of which 7 disabled equates to 1 car parking space/368 sq.feet.
Cycle parking for 7 bi-cycles wall hung within each individual unit.

▪ CLIENT ▪	Russell Toghill	REVISION	DATE	REVISION	DATE	NOTES
▪ PROJECT ▪	Proposed Development Site Honiton Road Cullompton.					
▪ TITLE ▪	Preliminary Plot 9 Site Layout.					N0 DIMENSIONS TO BE SCALED CONTRACTOR TO VERIFY ALL DIMENSIONS IF IN DOUBT ASK THIS DRAWING IS COPYRIGHT

PINNACLE
ARCHITECTURAL DESIGN
&
PROJECT MANAGEMENT LTD
▪ THE STUDIO ▪ BREAKWATER COURT ▪
BERRY HEAD ROAD ▪ BRIXHAM ▪ DEVON ▪ TQ5 9AG
TELEPHONE ▪ 01803 ▪ 851100 ▪ FAX ▪ 01803 ▪ 851246 ▪

DRWG NO ▪	PIN1013(10)06	SCALE ▪	1:500@A2	DATE ▪	20:12:19
DRAWN BY ▪		CHECKED ▪		REV ▪	